

MONUMENT RECORD
State of Indiana - County of Monroe

Section: 22

Township: 9 North

Range: 1 West

Corner ID: Blm O-13


Monument Description & Remarks: Found Sandstone with "+" at North $\frac{1}{4}$ corner of section. Stone measured 0.30'(h) x 0.67'(l) x 0.30'(w).

References on file in the County Surveyor's Office: Lake Griffy Boundary Survey by Smith Neubecker & Assoc., dated May 4, 1998, on file in the County Surveyor's Office.

RECOVERY TIE DRAWING

Field Book 99-01 Page No. 42

USGS Bloomington Quad

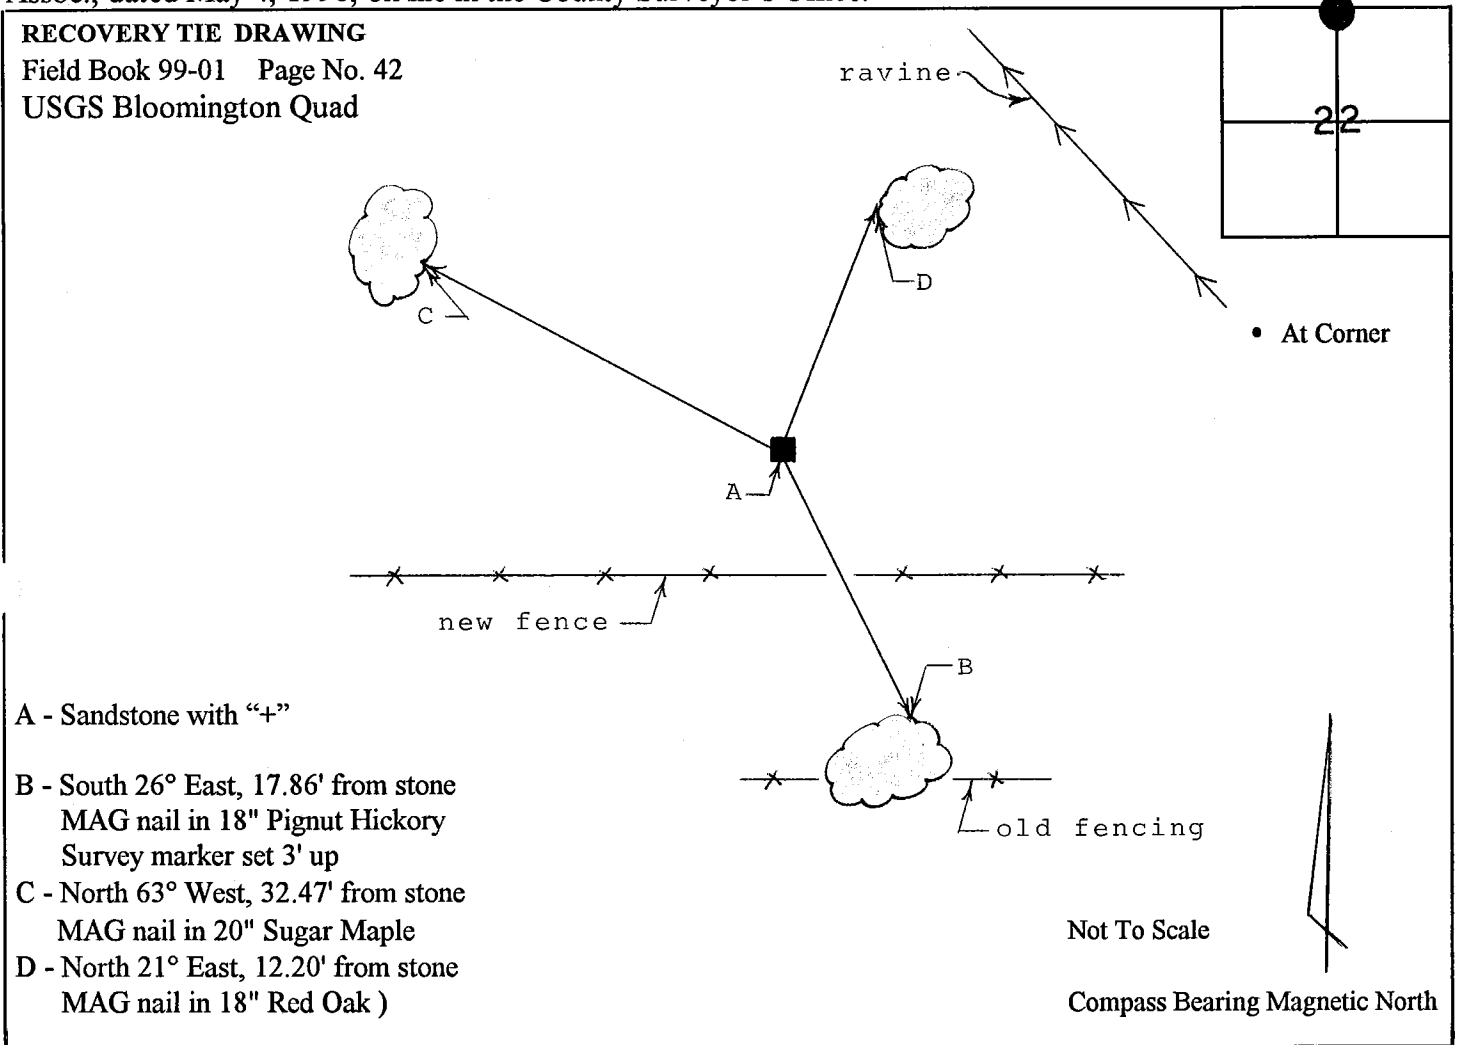

I, Kevin P. Enright, Monroe County Surveyor, hereby certify that this document was prepared under my direction in accordance with the provisions of Section 36-2-12-11 of the Indiana Code; and the above data is given under my hand and seal this 26th day of July, 1999.

Kevin P. Enright
8-12-99

Administered by Surveyor Review Board

